



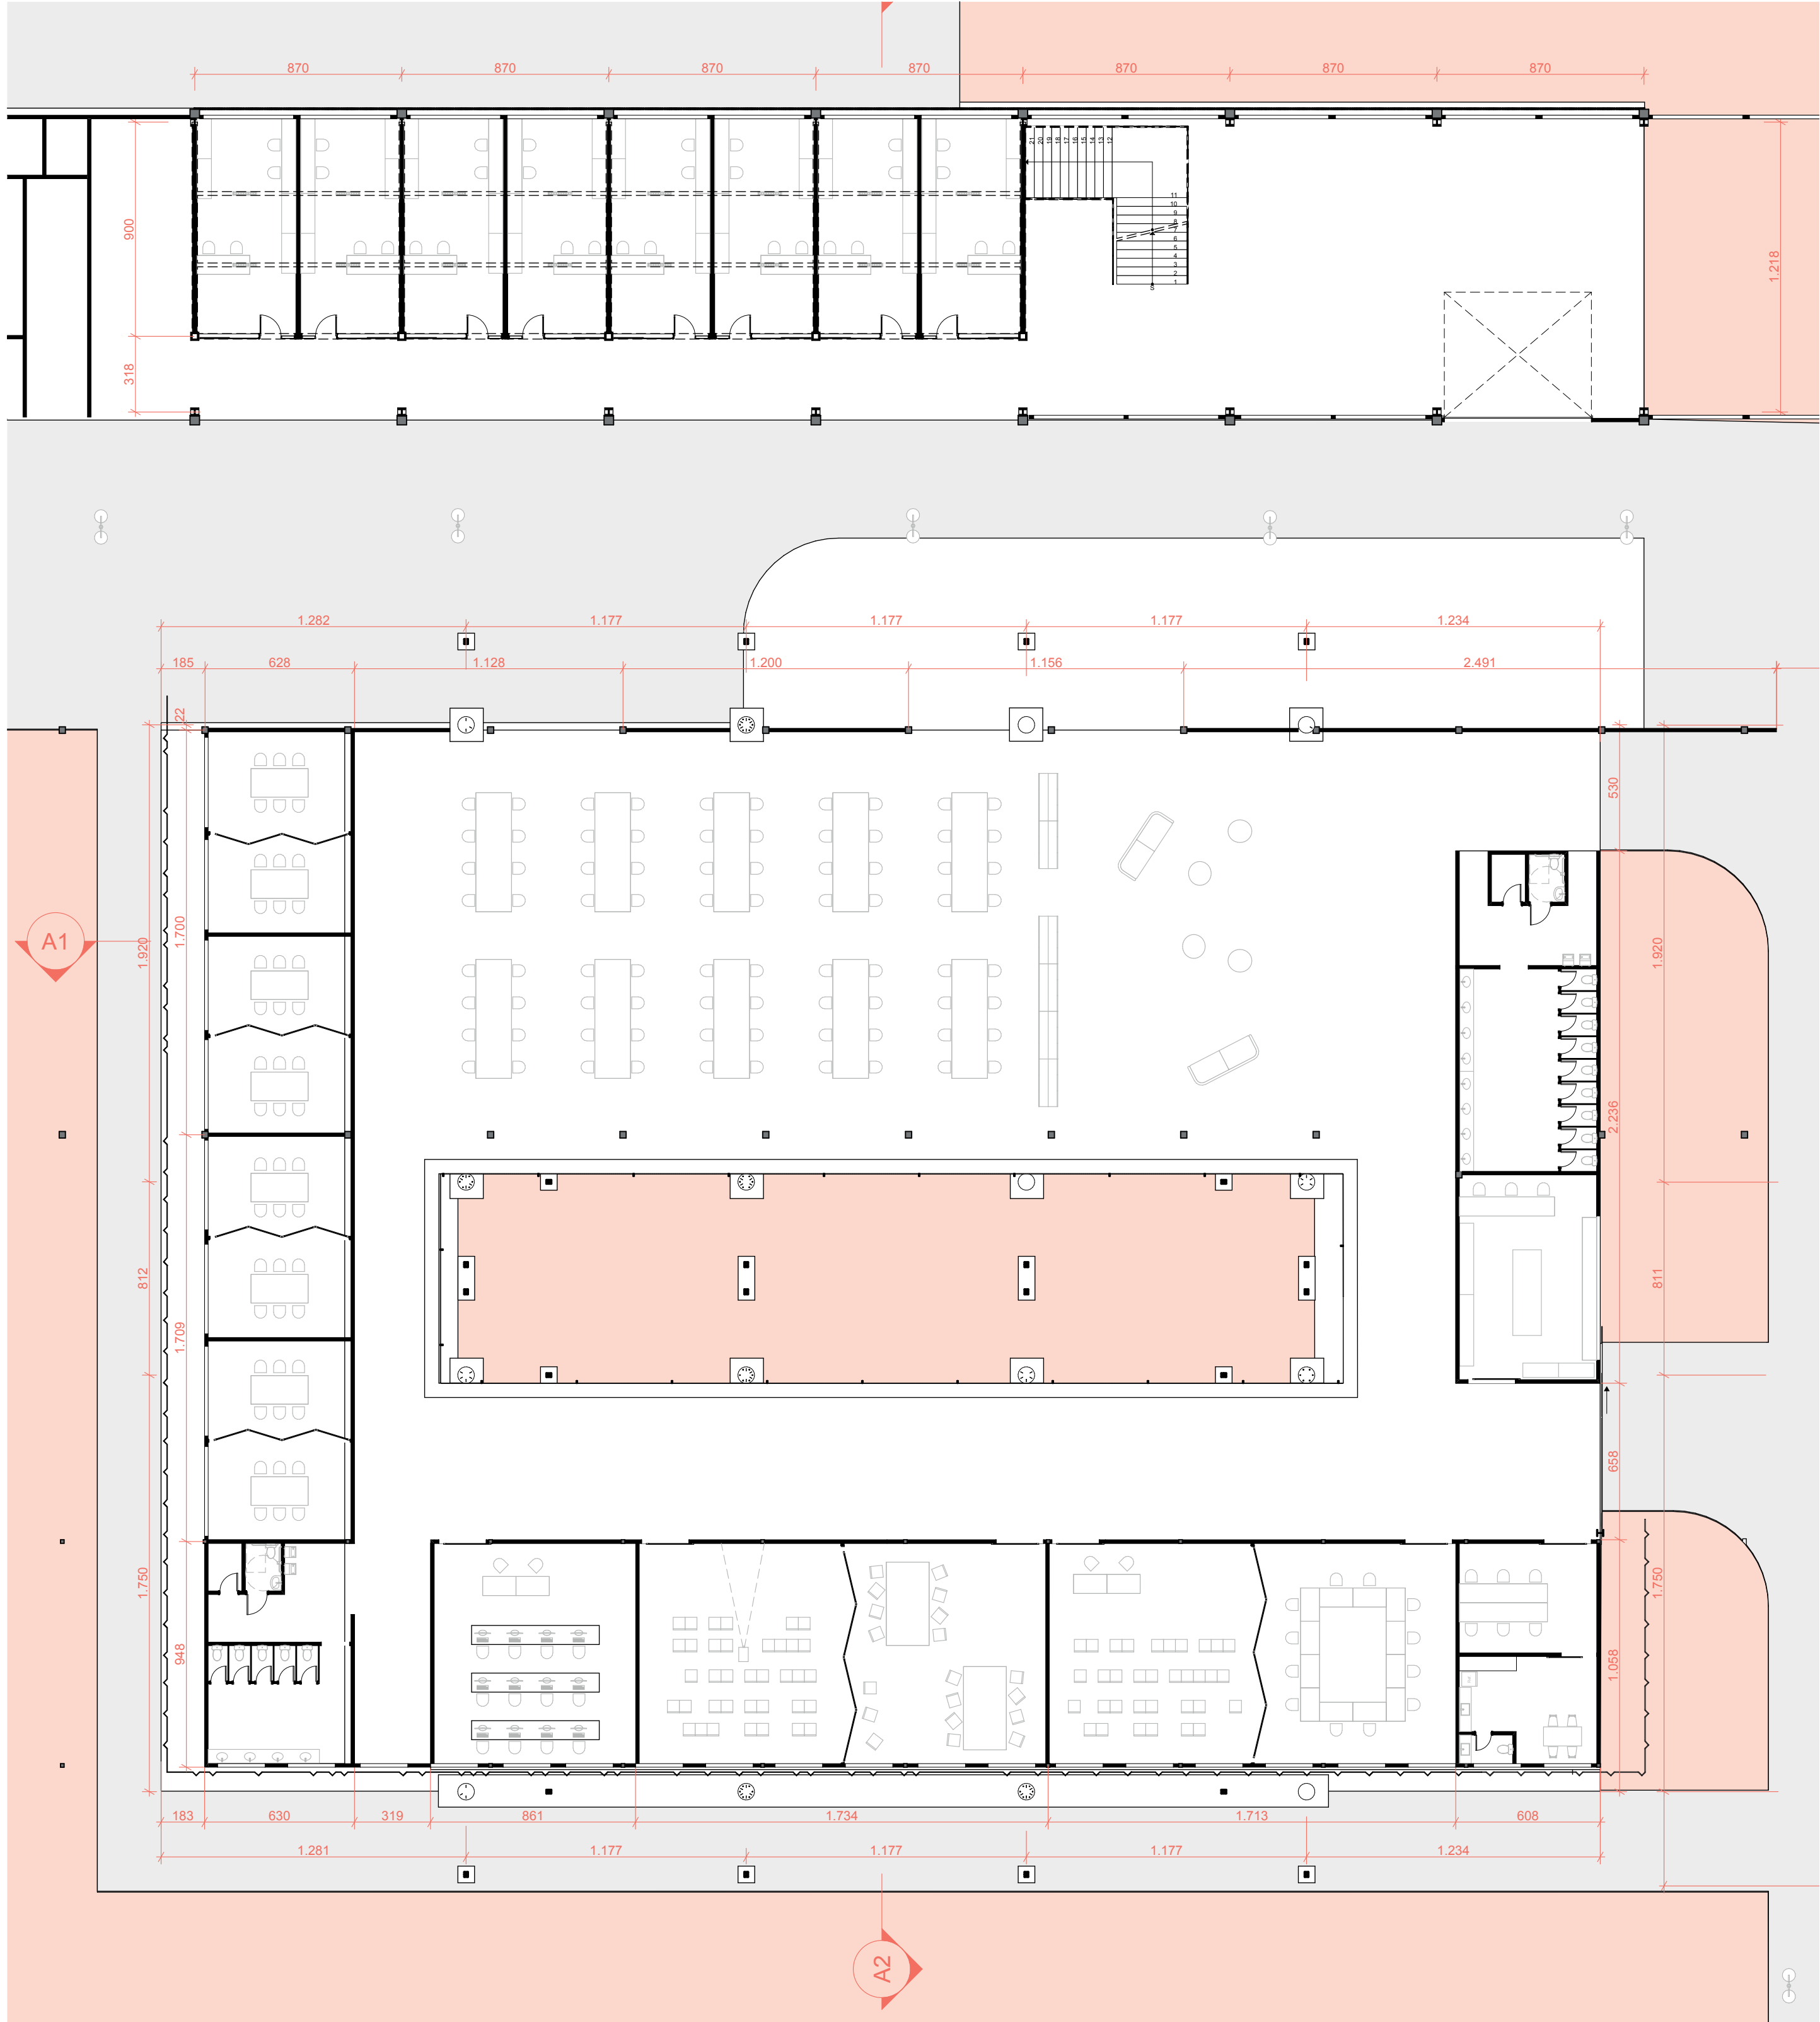

PLANTA - TÉRREO BLOCO A E BLOCO B

DIAGRAMA - EXPLODIDO

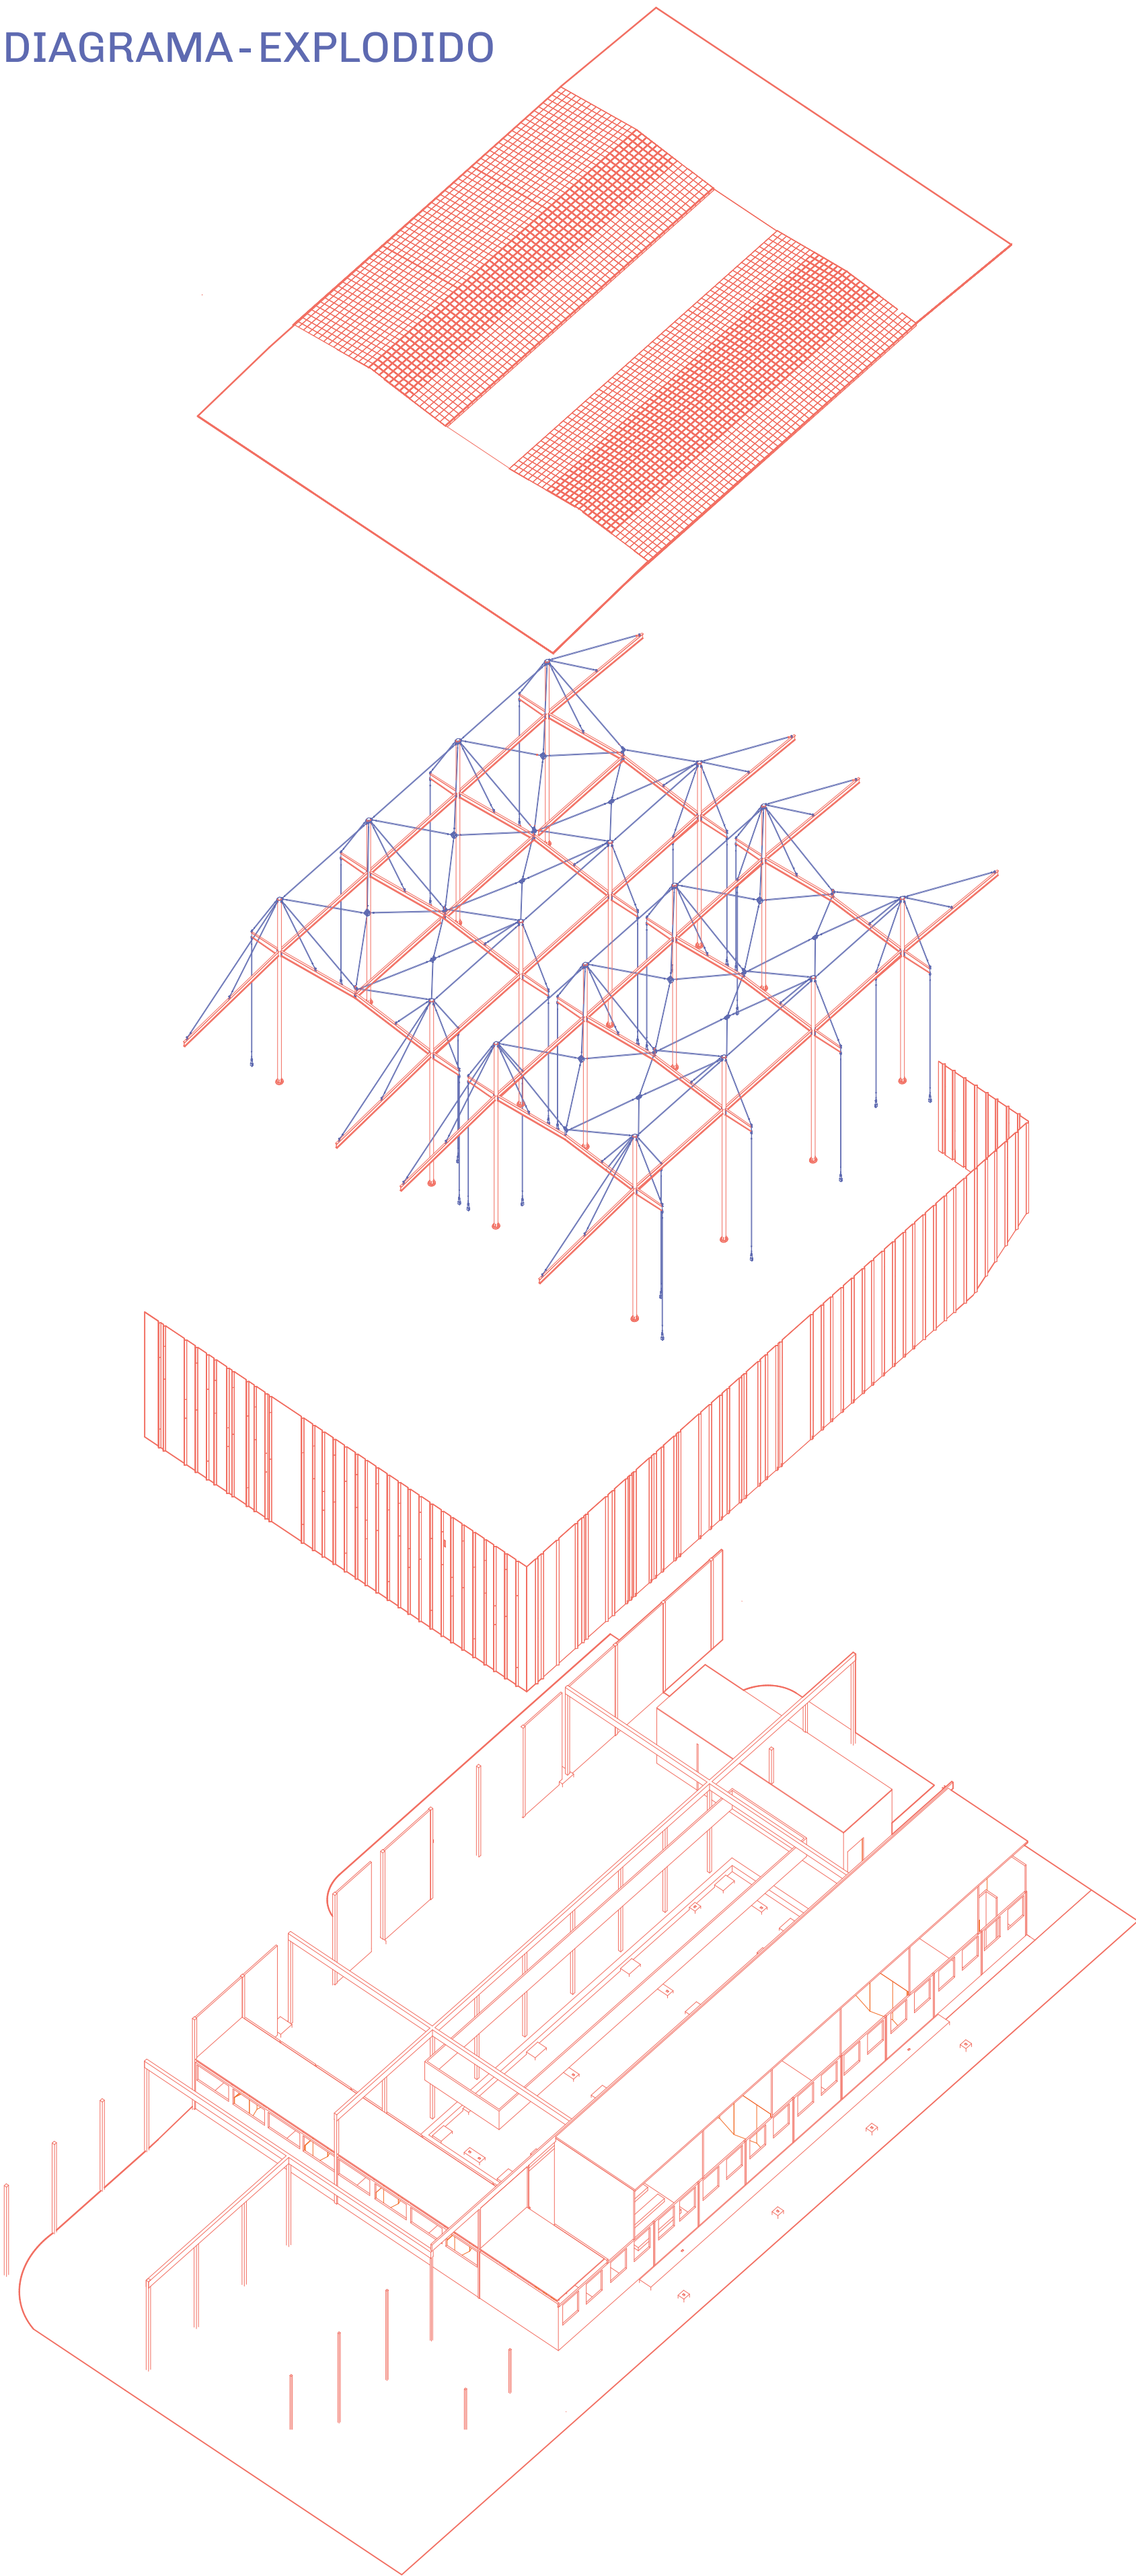

VISTA - FACHADA BLOCO A



VISTA - FACHADA BLOCO B